CERTIFICATE OF LOCATION OF GOVERNMENT CORNER

NORTH QUARTER Corner of Section 28, Township 107 N, Range 43 W, 5th P.M.

STATE OF MINNESOTA, County of MURRAY

At the corner location shown on the sketch:

☒ On 7/25/07 (DATE) found a 8"x8" STONE WITH 3' ROD NEXT TO IT DOWN 6.8' BELOW SURFACE

☒ left monument as found, ☐ lowered monumnet, ☐ removed monument (explain)

☒ On 7/25/07 (DATE) placed a 3/8 CAPPED REBAR # 40853 DOWN 0.5' BELOW SURFACE above Stone

Date

Crew

SKETCH OF REFERENCE TIES

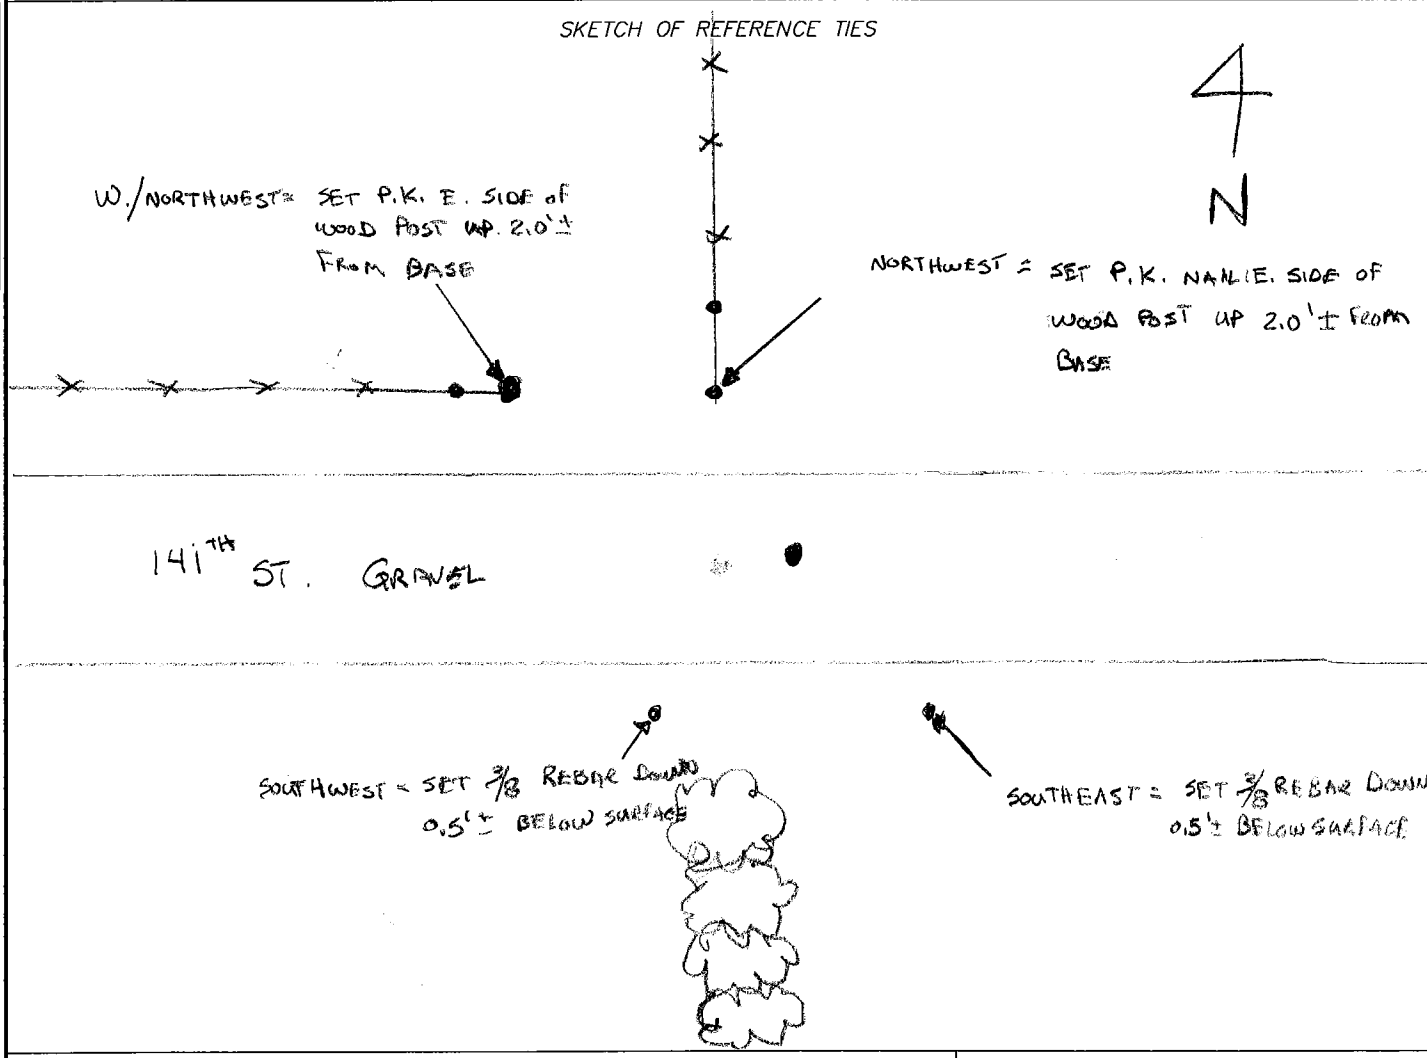

Statement of evidence relative to this corner location is on back of page.

I hereby certify that this document and the data contained herein was prepared by me or under my direct supervision.

SIGNATURE

Registration No. 40853

☒ Land Surveyor, ☒ Professional Engineer

☐ County Surveyor, ☐ County Engineer

OFFICE OF THE COUNTY RECORDER

County of _____

I hereby certify that this doucmnet was filed in the Co. Recorders office at _____ .M. on the _____ day of _____ A.D., 20____

County Recorder _____

By _____, Deputy

DOCUMENT NO. _____